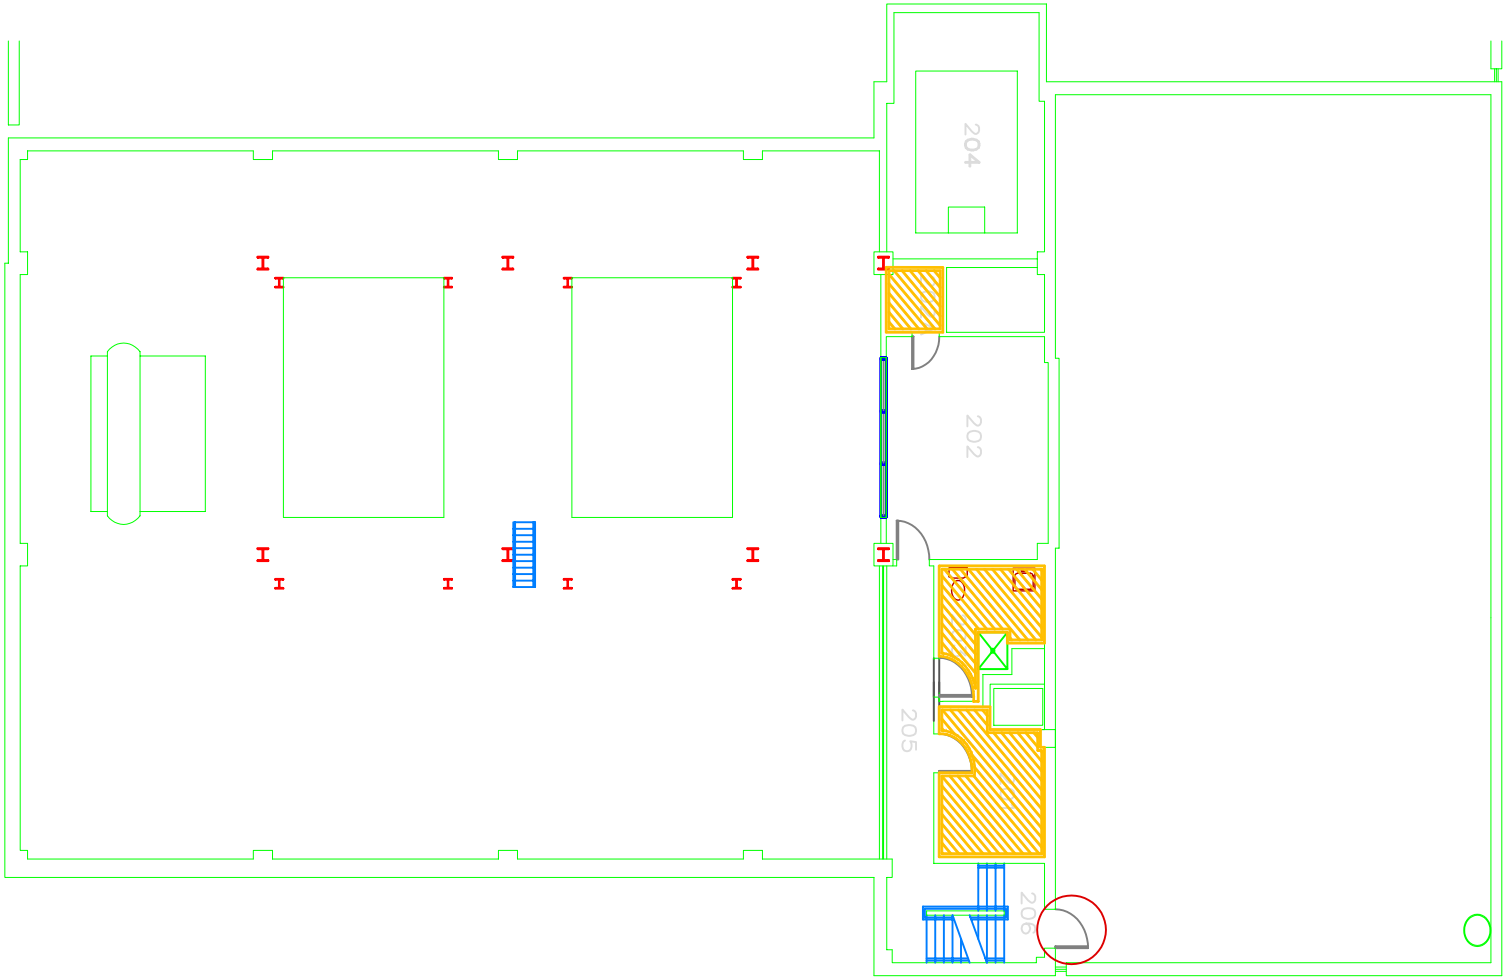

NORTH

Room	Primary Exit	Secondary Exit

Emergency Exit Doors

Storm Shelter Areas

Emergency Evacuation Meeting Location

Evacuation Routes & Storm Shelter Areas

Heating Plant

May 2004